NOTE: See Sheet ____ of ____ for Details of Embankment and Cutoff Trench.

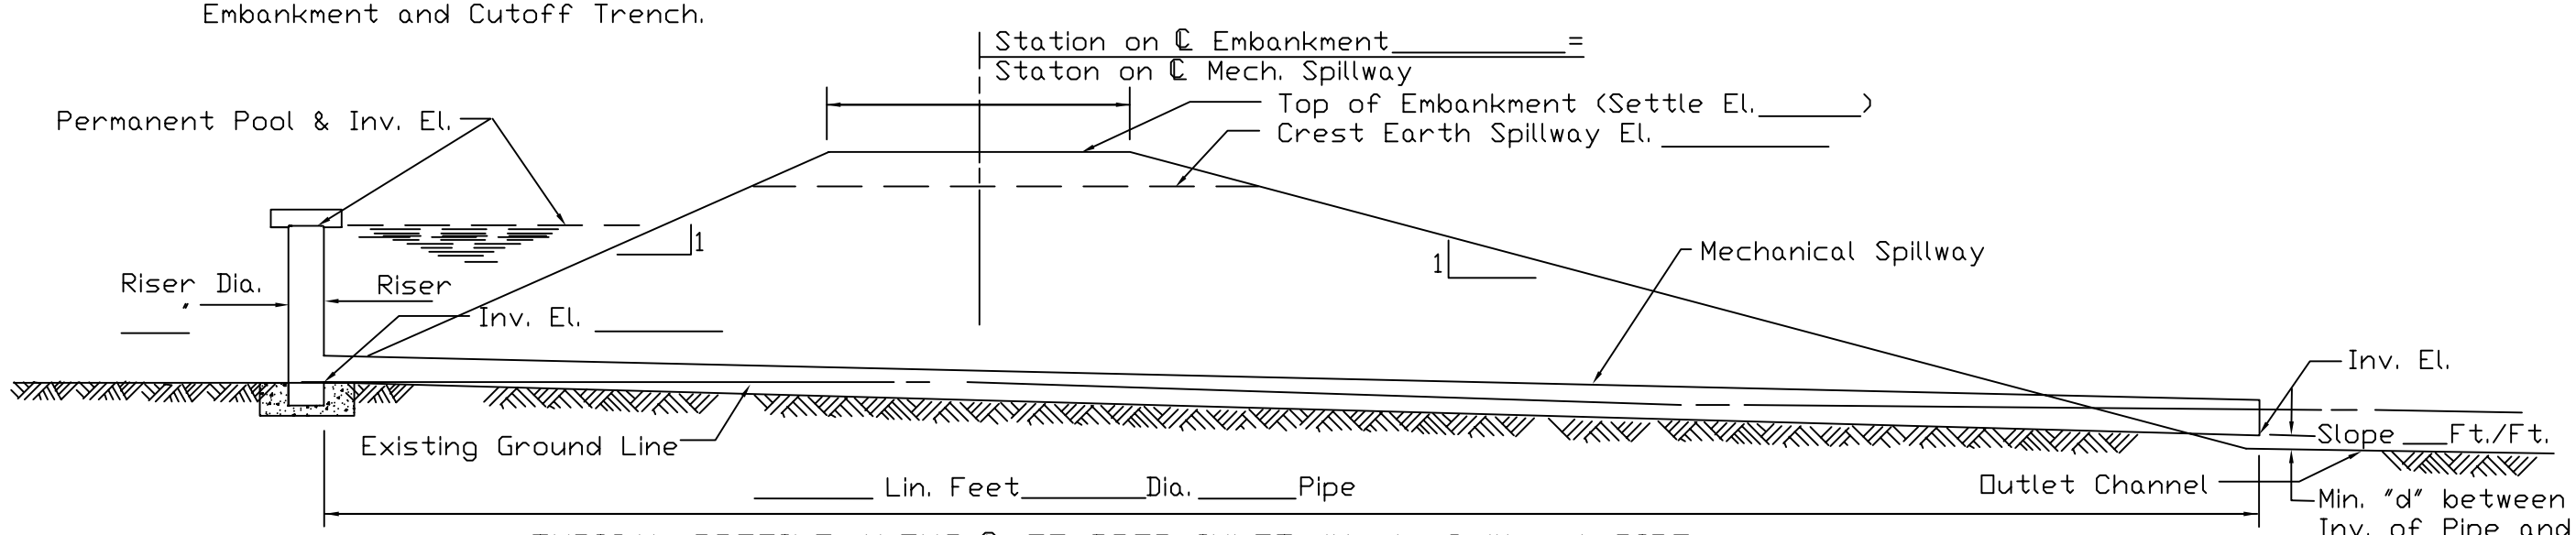

TYPICAL PROFILE ALONG ℄ OF DROP INLET (Mech. Spillway) PIPE

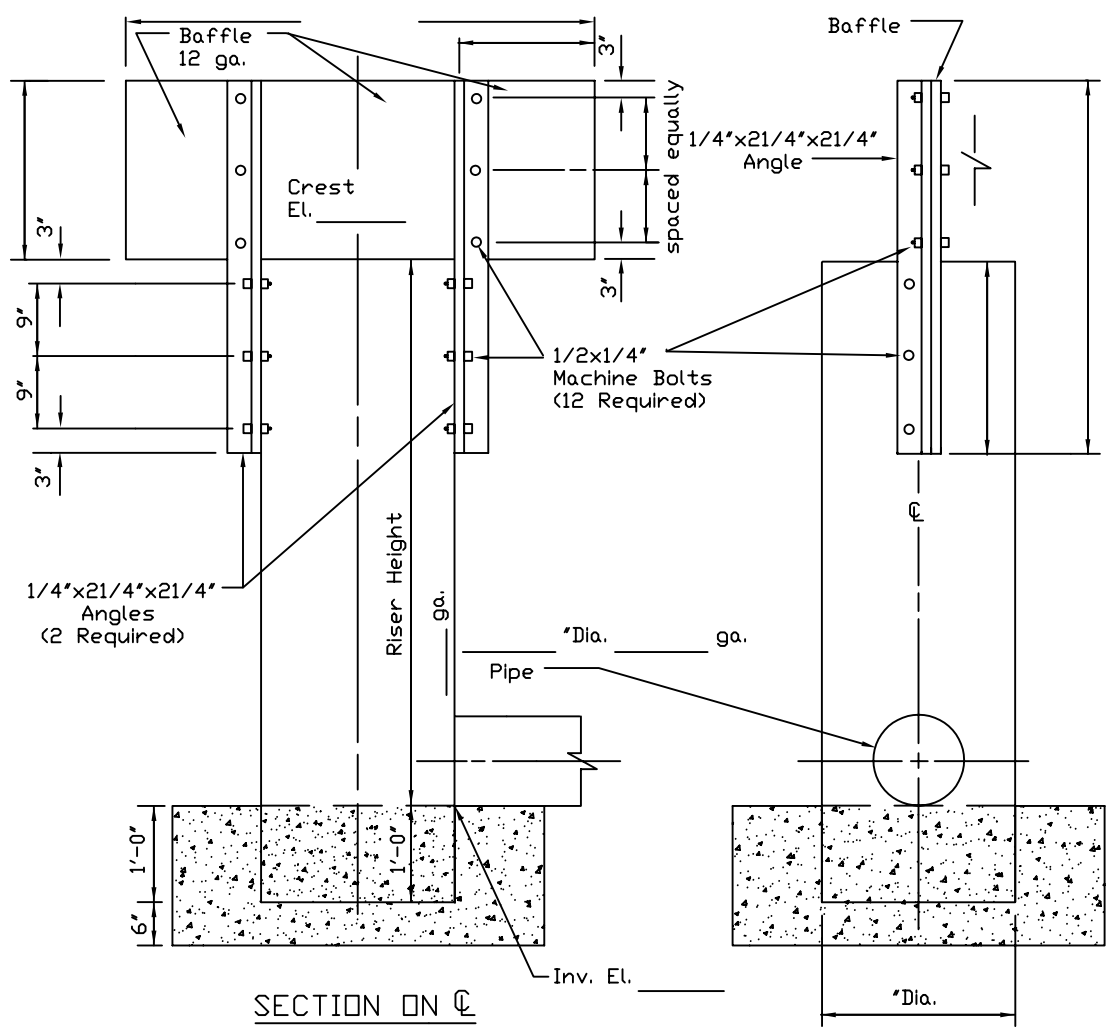

SECTION ON ℄

REAR VIEW

RISER AND BAFFLE DETAIL

NOTES

ENGINEERING JOB CLASS____

REVISIONS		
DATE	APPROVED	TITLE
1/13/06	RCG	CIVIL ENGINEER

Date

Designed

Drawn

Checked

Approved

NRCS
Natural Resources Conservation Service
United States Department of Agriculture

File No.

Drawing No.

00/00/00 00:00

Sheet of

POND DROP INLET

Standard DWG. NO. KY-ENG-N-52

DATE 10/03 | SHEET OF