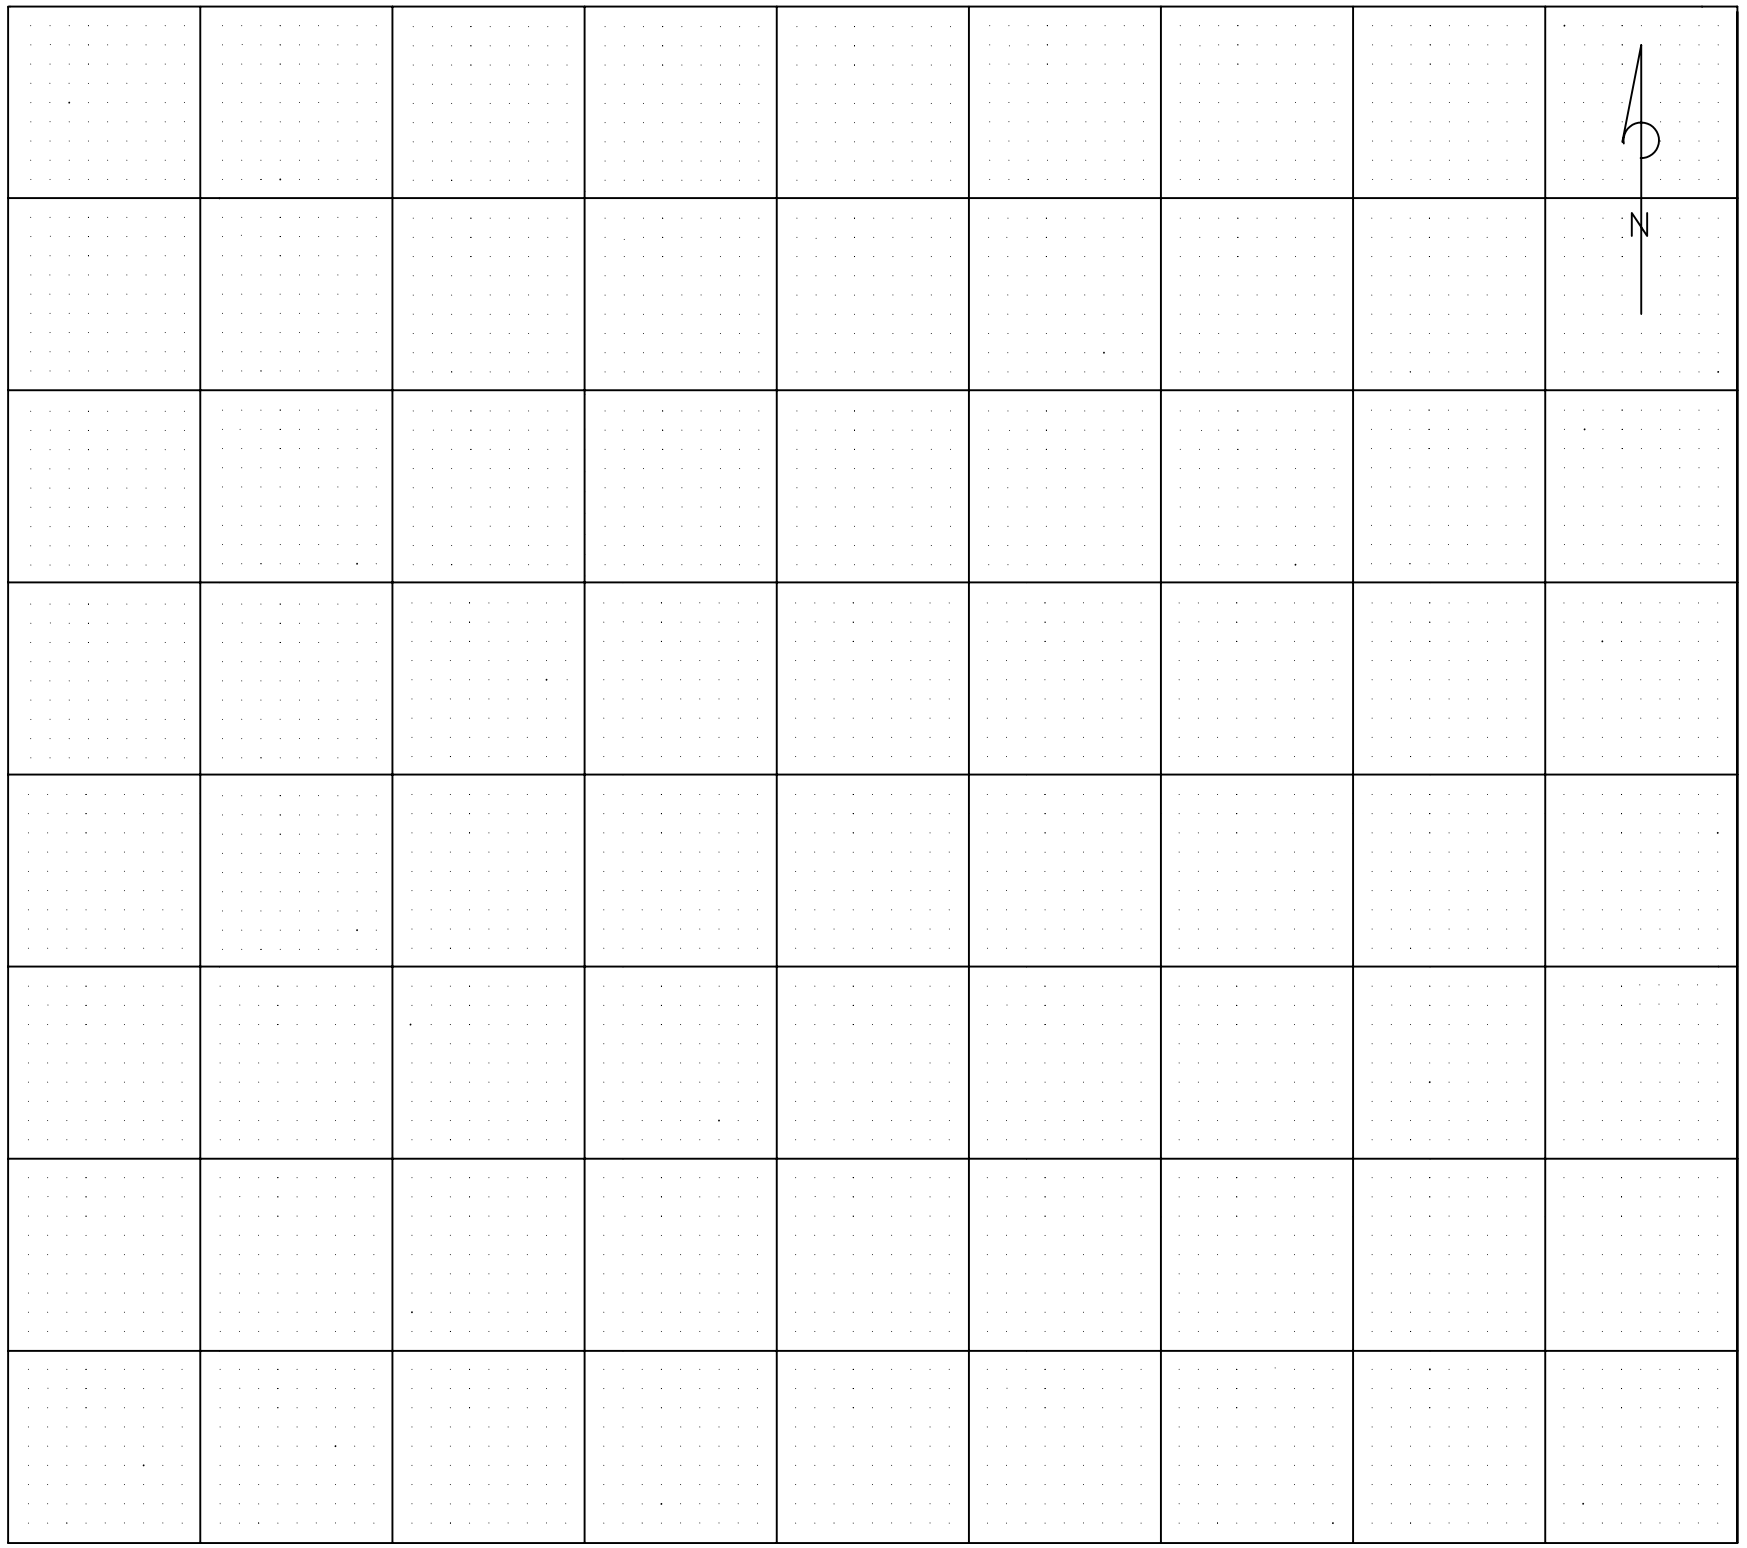

PLAN (SKETCH)

(Show Emb., Pool Area, Earth Spillway, Borrow Area, Fence Location, Livestock Water Pipe, Tank Location & Areas to be Vegetated)

T. B. M. DESCRIPTION AND NOTES

NOTES

SEEDING : _____ Acres

MATERIALS	RATE	LBS.
Seed _____		
Fertilizer		
Lime		
Mulch		
Seeding Period _____ to _____		

ENGINEERING JOB CLASS_____

POND PLAN

Standard DWG. NO. KY-ENG-N-51

DATE 10/03 SHEET OF

REVISIONS

DATE	APPROVED	TITLE
1/13/06	RCG	CIVIL ENGINEER

Date

Designed

Drawn

Checked

Approved

NRCS
Natural Resources Conservation Service
United States Department of Agriculture

File No.

Drawing No.

00/00/00 00:00

Sheet of